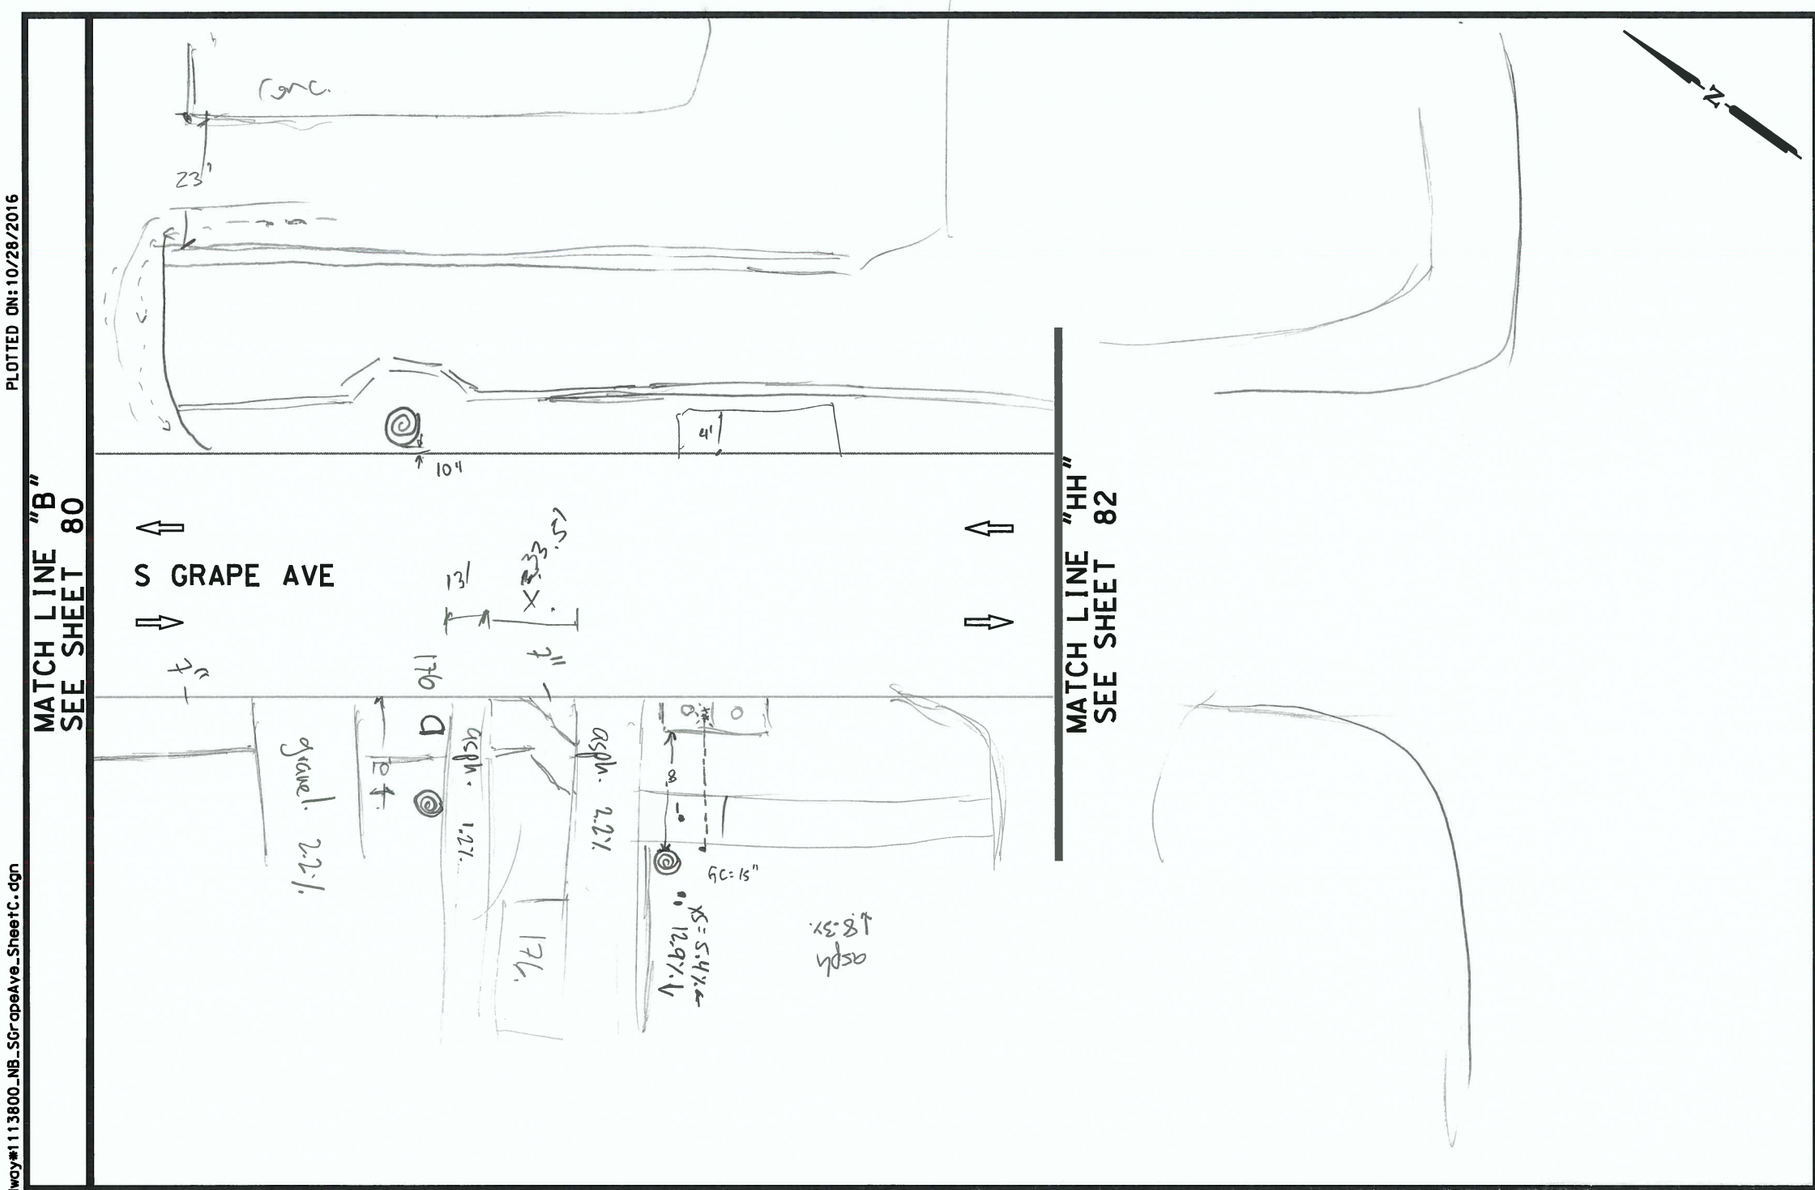

ITEM	DESCRIPTION	UNIT	QTY

NB_16-025_WS_45

AW
10/31/16
FD.

NOTES:

* FOR CONTRACTOR INFORMATION ONLY

1. THE EXISTENCE AND LOCATION OF ALL UTILITIES AND DRAINAGE STRUCTURES INDICATED IN THE PLANS ARE TAKEN FROM THE BEST RECORDS AVAILABLE AND ARE NOT GUARANTEED TO BE ACCURATE. CONTRACTOR SHALL COORDINATE WITH ALL UTILITY COMPANIES TO FIELD VERIFY UTILITIES PRIOR TO BEGINNING CONSTRUCTION.

DESIGN

INTERIM REVIEW
DOCUMENT INCOMPLETE. NOT INTENDED FOR PERMIT. BIDDING OR CONSTRUCTION.
ENGINEER: JOHN A. TYLER
P.E. SERIAL NO: 105193
DATE: 10/28/2016

REVIEW AND APPROVAL

INTERIM REVIEW
DOCUMENT INCOMPLETE. NOT INTENDED FOR PERMIT. BIDDING OR CONSTRUCTION.
ENGINEER: JAMES A. LUTZ
P.E. SERIAL NO: 84722
DATE: 10/28/2016

NOT TO SCALE

REV. NO.	DATE	DESCRIPTION	BY

SPECIAL NOTES & DETAILS

FOR ENVIRONMENTAL REVIEW ONLY

LEGEND

	CAMERA POSITION		LIGHT POLE	SL	LONGITUDINAL SLOPES MAY NOT EXCEED 5%. CROSS SLOPES MAY NOT EXCEED 2%
	DRAINAGE FLOW ARROW		LUMINAIRE STANDARD		
F	FLARE		MAIL BOX		TRAFFIC FLOW
	FIRE HYDRYANT		MANHOLE	TB	TRAFFIC SIGNAL BOX
	GAS METER	NSPI	NO SEPARATE PAY ITEM		TRAFFIC SIGNAL CONTROLLER
GV	GAS VALVE		PEDESTAL SIGNAL POLE		TRAFFIC SIGNAL POLE
	GROUND BOX		PI POINT	T	TRANSFORMER
	GUY ANCHOR		POWER/UTILITY POLE		TREE/BUSHES
	IRRIGATION	R	RAMP	U	UTILITY PEDESTAL/MARKER
J	JUNCTION BOX	RR	RIPRAP (CONC)		UTILITY VAULT
L	LANDING		SIGN	W	WATER METER
L1	LANDING (COMMON)		SODDING	WV	WATER VALVE
LS	LEVEL SIDEWALK (2% MAX)	T	TRANSITION		

PAPE-DAWSON ENGINEERS
SAN ANTONIO I AUSTIN I HOUSTON I FORT WORTH I DALLAS
2000 NW LOOP 410 I SAN ANTONIO, TX 78213 I 210.375.9000
TBPE FIRM REGISTRATION #470 I TBPLS FIRM REGISTRATION #10028800

Texas Department of Transportation
© 2016

CURB RAMP PROGRAM

S GRAPE AVE
SIDEWALK SHEET C

SHEET 3 OF

DGN:	FED. RD. DIV. NO.	STATE	CITY			HIGHWAY
CHE DGN:	6	TEXAS	NEW BRAUNFELS			VA
DWG:	DIST.	COUNTY	CONT. NO.	SECT. NO.	JOB NO.	SHEET NO.
CHE DWG:	SAT	COMAL				81

PLOTTED ON:10/28/2016

DESIGN FILENAME:P:#111#38#00#Design#Civil#Roadway#1113800_NB_SGrapeAve_SheetC.dgn